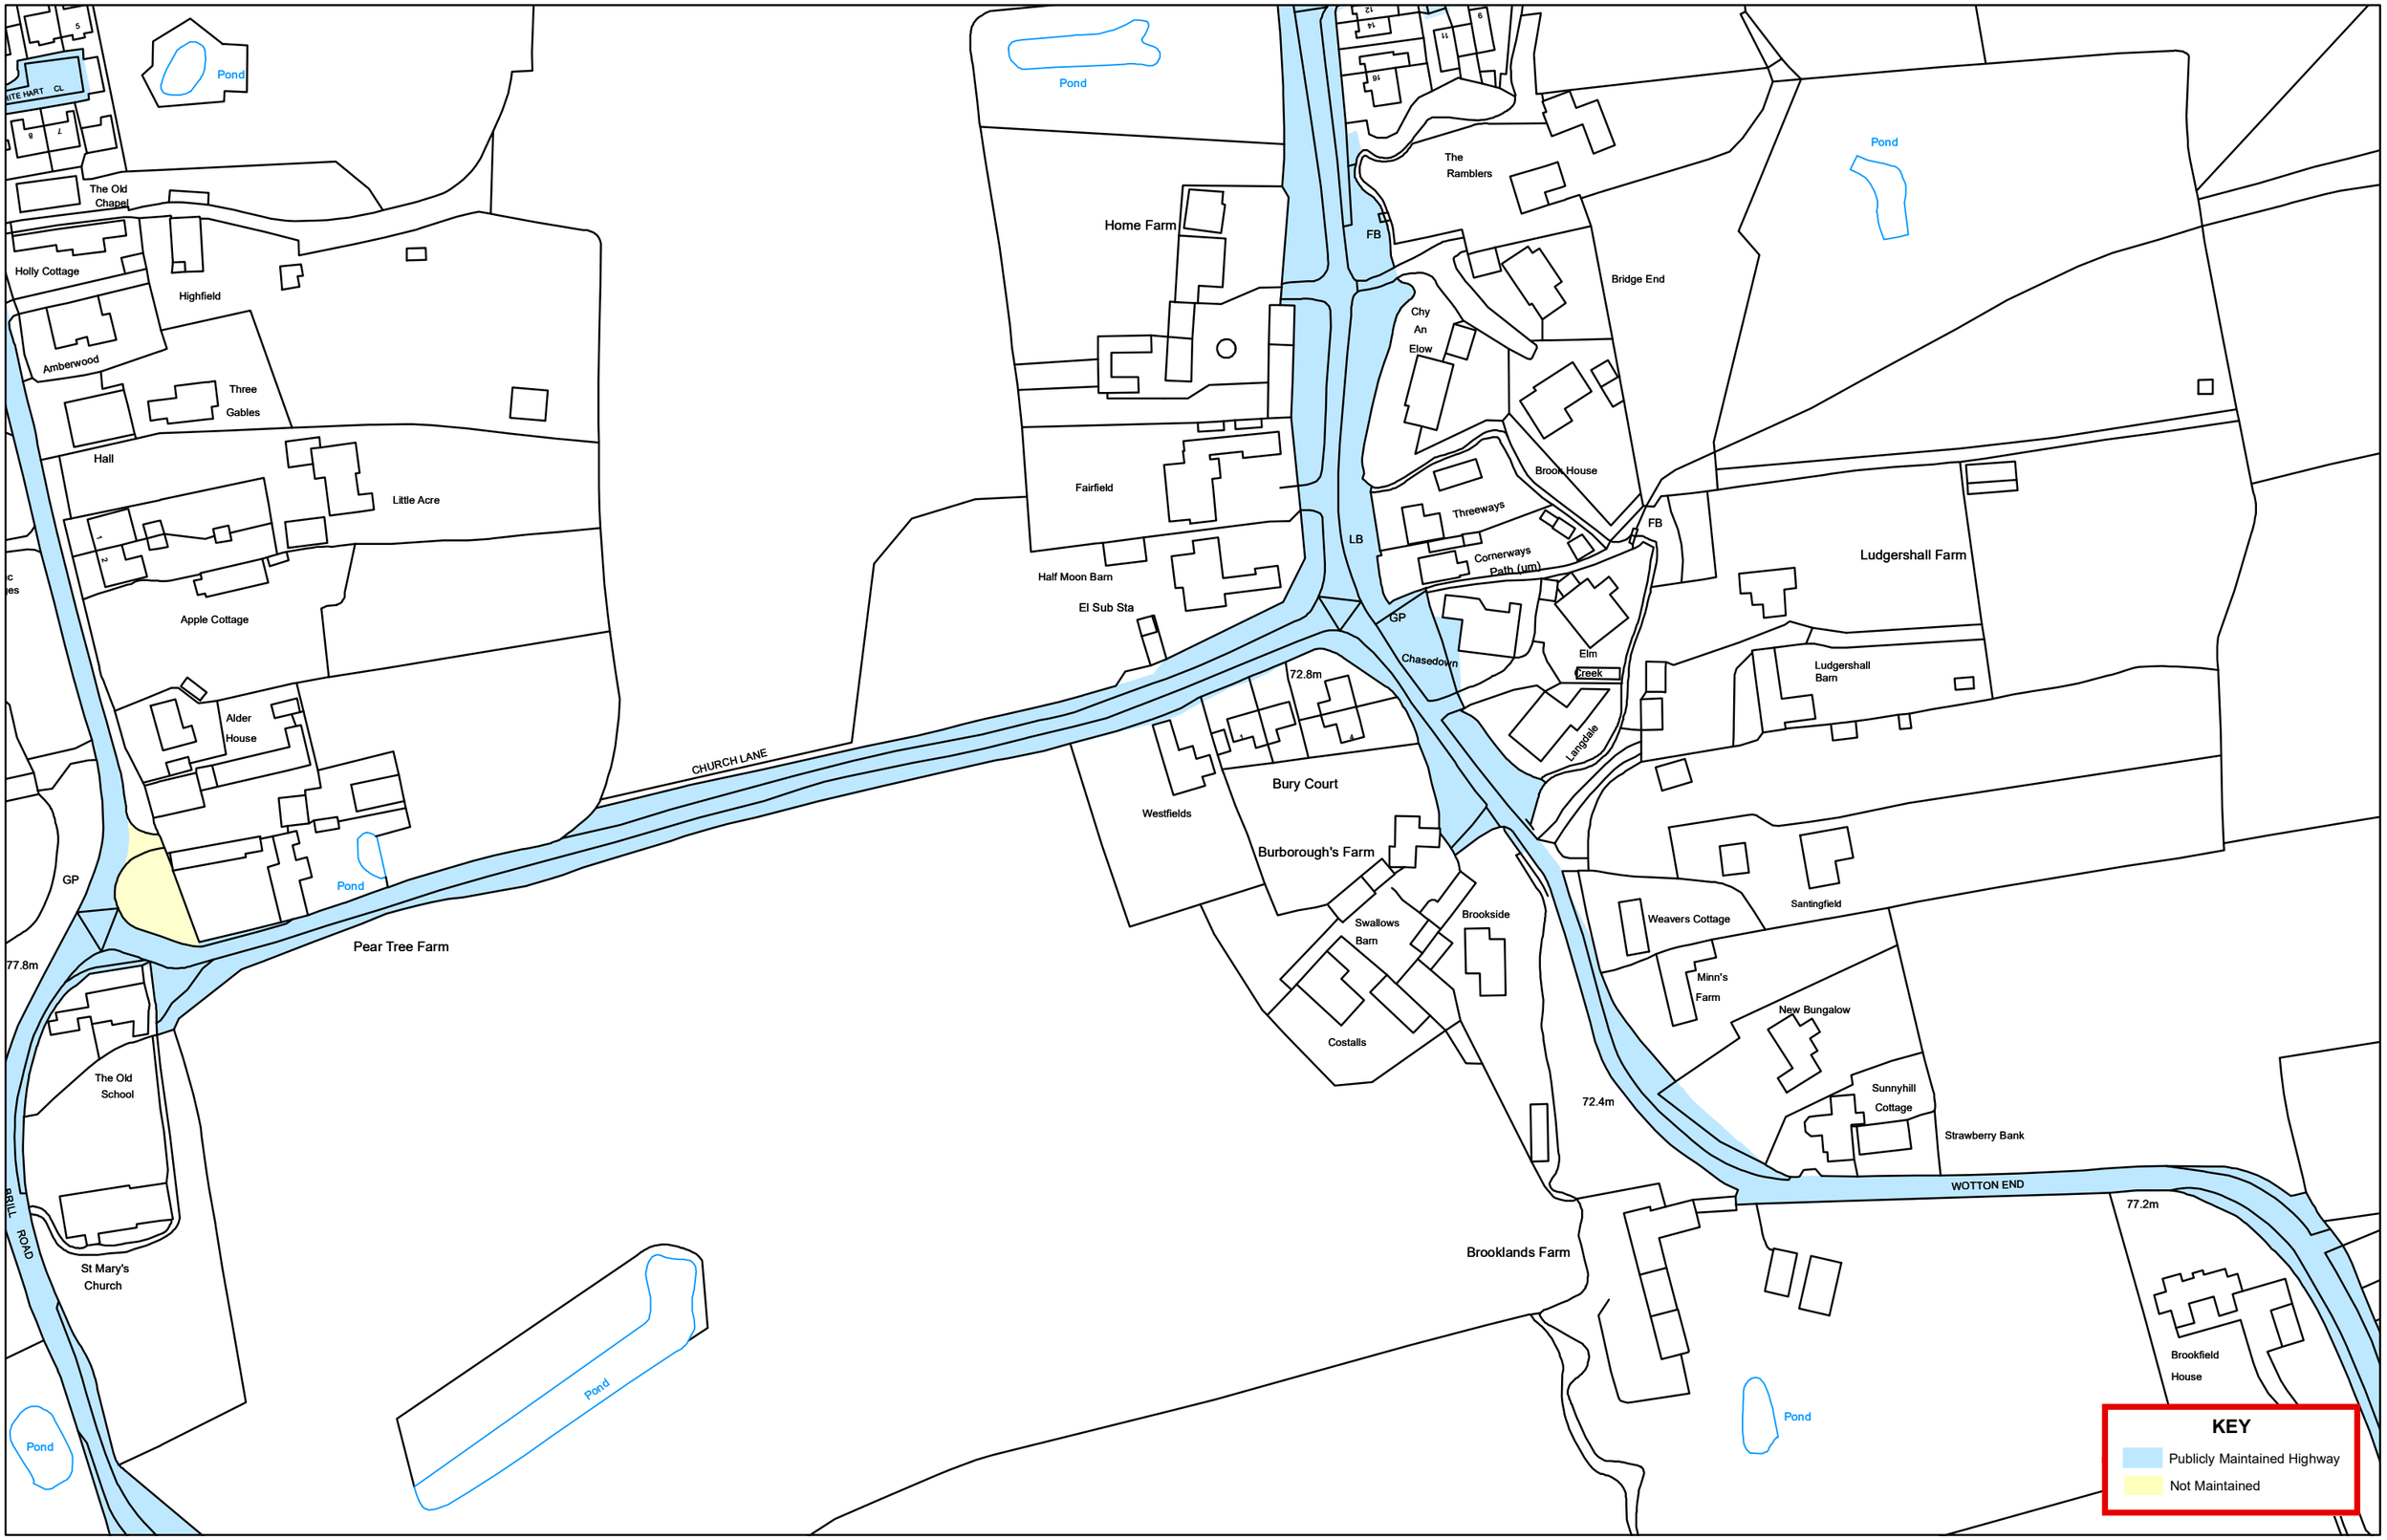

N

HIGHWAY EXTENTS A3 LANDSCAPE PLAN

1:1,500

© Crown Copyright. All rights reserved. Buckinghamshire Council Licence No.0100062456..